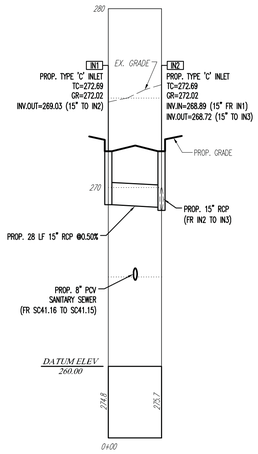

STORM SEWER: INLET (IN1) - INLET (IN2)

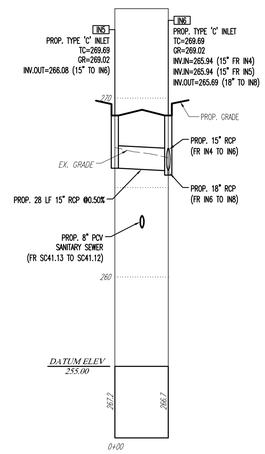

STORM SEWER: INLET (IN5) - INLET (IN6)

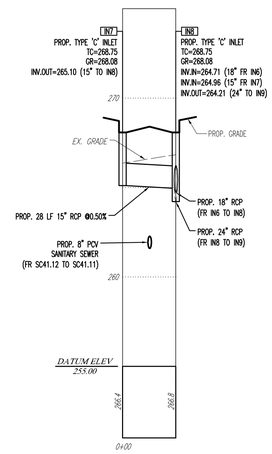

STORM SEWER: INLET (IN7) - INLET (IN8)

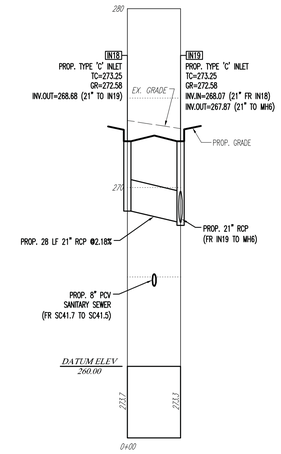

STORM SEWER: INLET (IN18) - INLET (IN19)

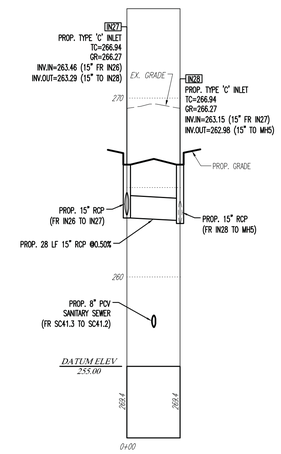

STORM SEWER: INLET (IN27) - INLET (IN28)

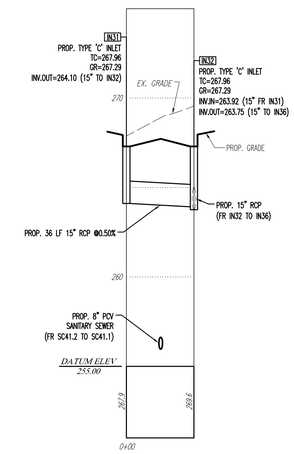

STORM SEWER: INLET (IN31) - INLET (IN32)

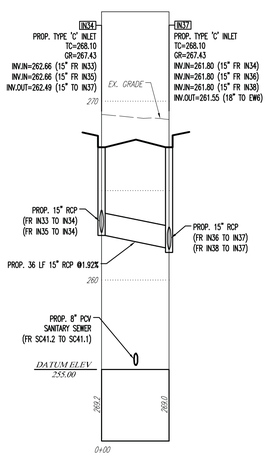

STORM SEWER: INLET (IN34) - INLET (IN37)

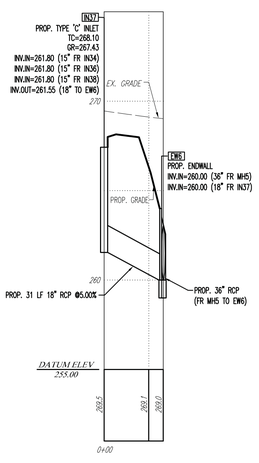

STORM SEWER: INLET (IN37) - ENDWALL (EW6)

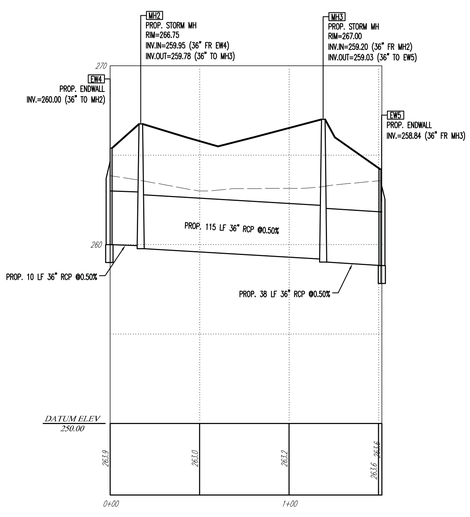

STORM SEWER: ENDWALL (EW4) - ENDWALL (EW5)

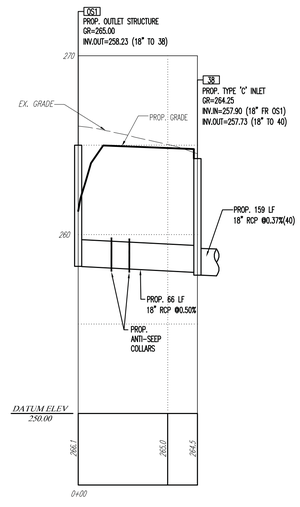

STORM SEWER: OUTLET STRUCTURE (OS1) - PADOT INLET (38)

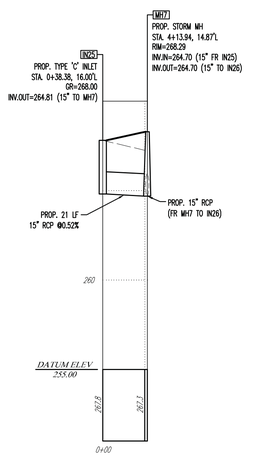

STORM SEWER: INLET (IN25) - MANHOLE (MH7)

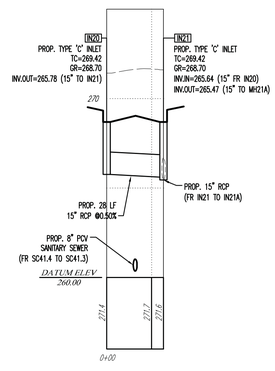

STORM SEWER: INLET (IN20) - INLET (IN21)

FINAL LAND DEVELOPMENT PLANS

REV.	DATE	COMMENT	BY
12	5/13/08	REV PER PADOT PLANS/TOWNSHIP COMMENTS	WLS
11	1/17/08	REV PER ENGINEERS COMMENTS	WLS
10	9/06/07	REV PER ENGINEERS COMMENTS	JMW
9	11/05/06	REV. PER TOWNSHIP COMMENTS	LC
8	10/09/06	REV. PER TOWNSHIP COMMENTS	LC
7	8/30/06	REV. PER PENNDOT COMMENTS	LC
6	3/01/06	REV. PER TOWNSHIP COMMENTS	LC
5	1/17/06	REV. PER TOWNSHIP REVIEW COMMENTS	LC

BOHLER ENGINEERING, INC.
1600 MANOR DRIVE, SUITE 200
CHALFONT, PA 18914
215.996.9100
215.996.9102 Fax
www.bohlereng.com
CIVIL & CONSULTING ENGINEERS ■ SURVEYORS ■ TRAFFIC CONSULTANTS ■ ENVIRONMENTAL & GEOTECHNICAL ENGINEERS
OTHER OFFICE LOCATIONS: ■ WATCHUNG, NJ ■ MELVILLE, NY ■ STERLING, VA ■ SOUTHBORO, MA ■ TOWSON, MD ■ ALBANY, NY

PROJECT:
HERITAGE BUILDING GROUP, INC.
GAUGLER TRACT RESIDENTIAL SUBDIVISION
ROUTE 663
NEW HANOVER TOWNSHIP
MONTGOMERY COUNTY, PENNSYLVANIA

STORM SEWER PROFILES

R.D. IRONS

PROFESSIONAL ENGINEER
PENNSYLVANIA LICENSE No. 048804-R
NEW JERSEY LICENSE No. GE38890
DELAWARE LICENSE No. 9663
MARYLAND LICENSE No. 21379

CALL BEFORE YOU DIG!
PENNSYLVANIA LAW REQUIRES
3 WORKING DAYS NOTICE FOR
CONSTRUCTION PHASE AND 10 WORKING
DAYS IN DESIGN STAGE – STOP CALL
PA 1 CALL
1-800-242-1776
POCS SERIAL NUMBER

DATE: 12/30/04
SCALE (H): 1"=40' (V): 1"=4'
DRAWN: LGU
PROJECT No: P03-0109.01
CHECKED: R.D.I.
CAD I.D. #: P03-0109.01BASE-12
CONSTRUCTION CHECK DATE

SHEET NO: 18 OF 40
REV. NO. 12

P:\P03\P03-0109\P-NHT\BL-STRM-PROFILE.DWG ---- JUNE 13 2008 8:13 AM