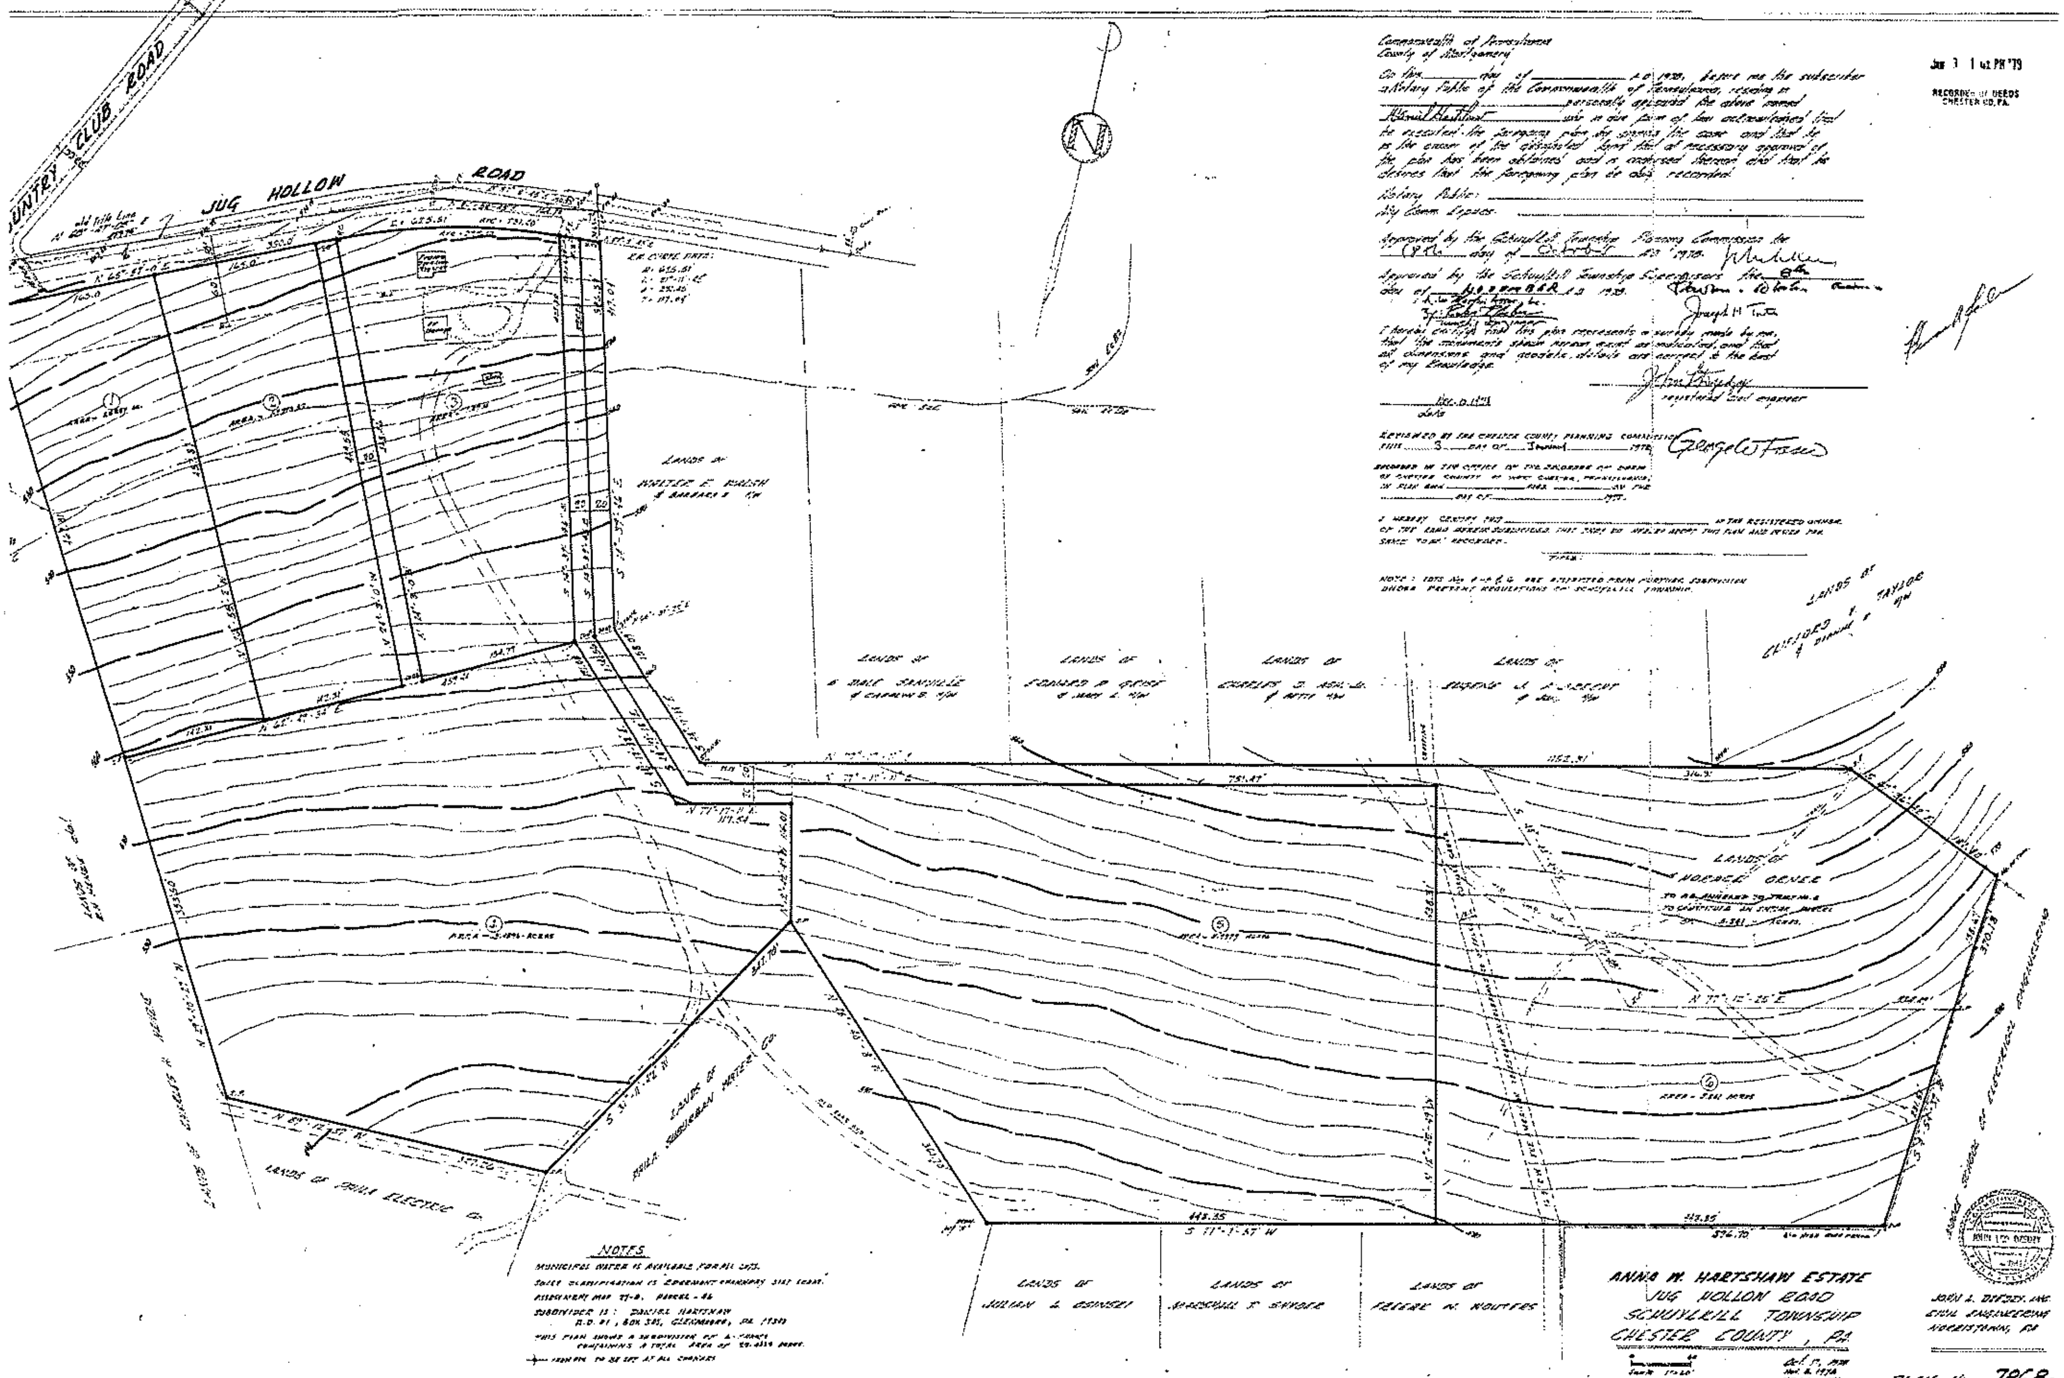
COUNTRY CLUB ROAD
JUG HOLLOW ROAD
Commonwealth of Pennsylvania
County of Montgomery
Notary Public:
My Comm. Expires
registered civil engineer
Joseph H. Tuth
George W. Fisher
REVIEWED BY THE CHESTER COUNTY PLANNING COMMISSION
RECORDED IN THE OFFICE OF THE RECORDER OF DEEDS OF CHESTER COUNTY AT WEST CHESTER, PENNSYLVANIA,
RECORDER OF DEEDS CHESTER CO. PA.
LANDS OF
LANDS OF CLIFFORD & DIANNE TAYLOR
LANDS OF JULIAN L. OSINSKI
LANDS OF MARSHALL F. SNYDER
LANDS OF FREDERIC N. ROUTERS
LANDS OF PHILA. ELECTRIC CO.
LANDS OF PHILA. SUBURBAN WATER CO.
LANDS OF HORACE GENEE
AREA - 8.341 ACRES
443.35
S 77°-1'-57" W
376.70
370.13
NOTES
ANNA W. HARTSHAW ESTATE
JUG HOLLOW ROAD
SCHUYLKILL TOWNSHIP
CHESTER COUNTY, PA
JOHN L. DIFDEY, INC.
CIVIL ENGINEERING
NORRISTOWN, PA
PLAN No. 7868-1

330 JUG HOLLOW ROAD

PREPARED FOR

EDWARD J. ZOLLER

SITE SITUATE IN

SCHUYLKILL TOWNSHIP
CHESTER COUNTY PENNSYLVANIA

AERIAL PHOTOGRAPH PLAN

330 JUG HOLLOW ROAD

1" = 50'

1 OF 1

GRAPHIC SCALE