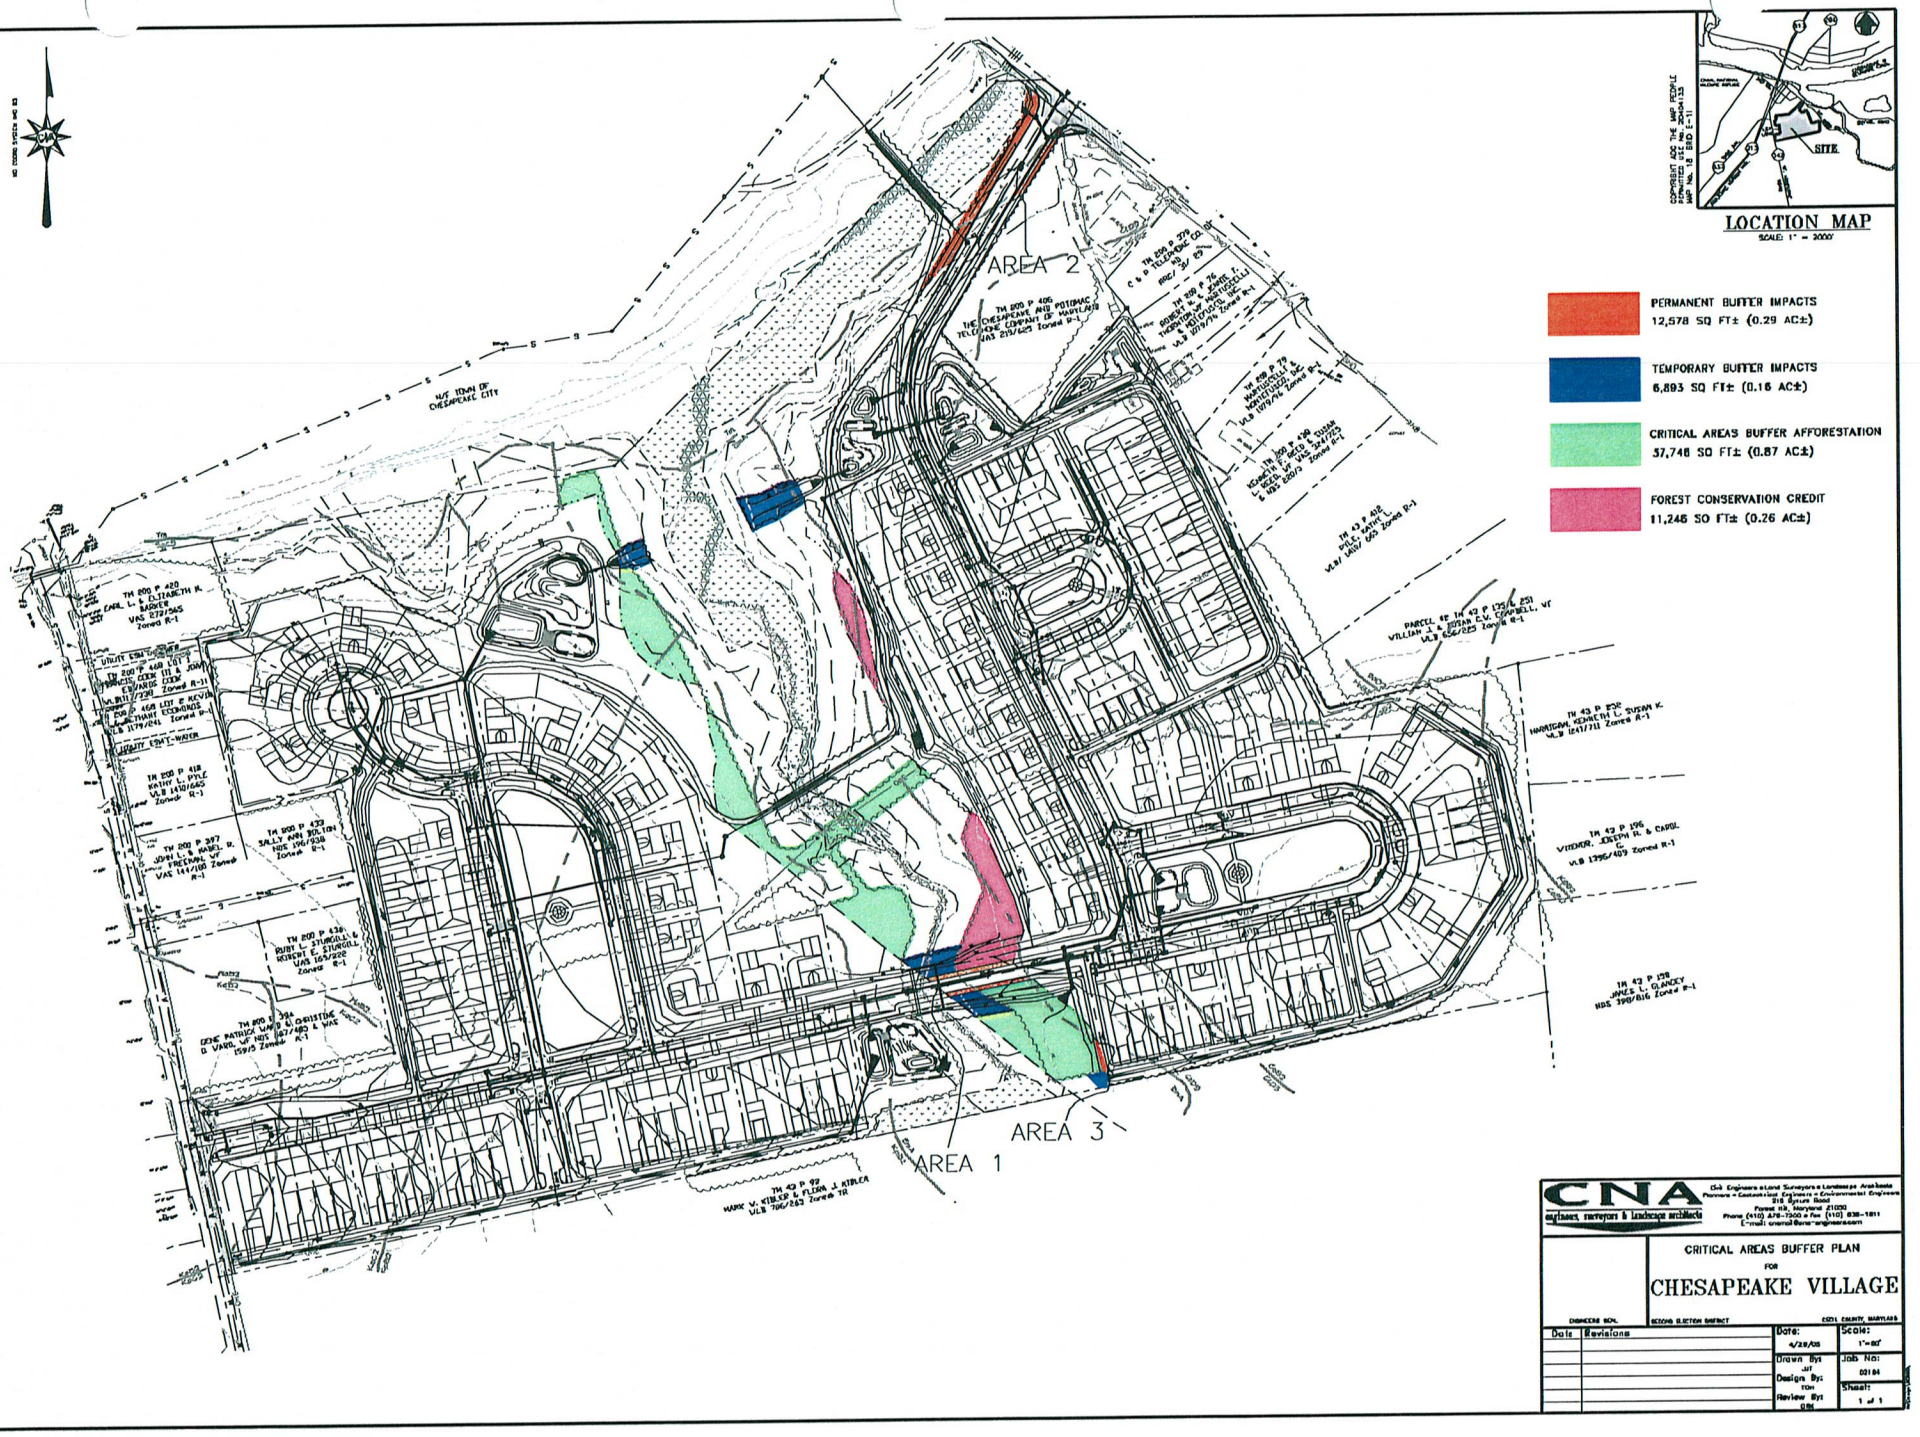

CNA
engineers, surveyors & landscape architects
Civil Engineers • Land Surveyors • Landscape Architects
Planners • Construction Engineers • Environmental Engineers
218 Byrum Road
Forest Hill, Maryland 21050
Phone (410) 838-7900 • Fax (410) 838-1811
E-mail: cnamail@cna-engineers.com

CRITICAL AREAS BUFFER PLAN
FOR
CHESAPEAKE VILLAGE

ENGINEERS SEAL | SECOND ELECTION DISTRICT | CECIL COUNTY, MARYLAND

Date	Revisions

Date: 4/29/08
Scale: 1"=60'
Drawn By: JJF
Job No: 02184
Design By: TDH
Sheet: 1 of 1
Review By: GBM