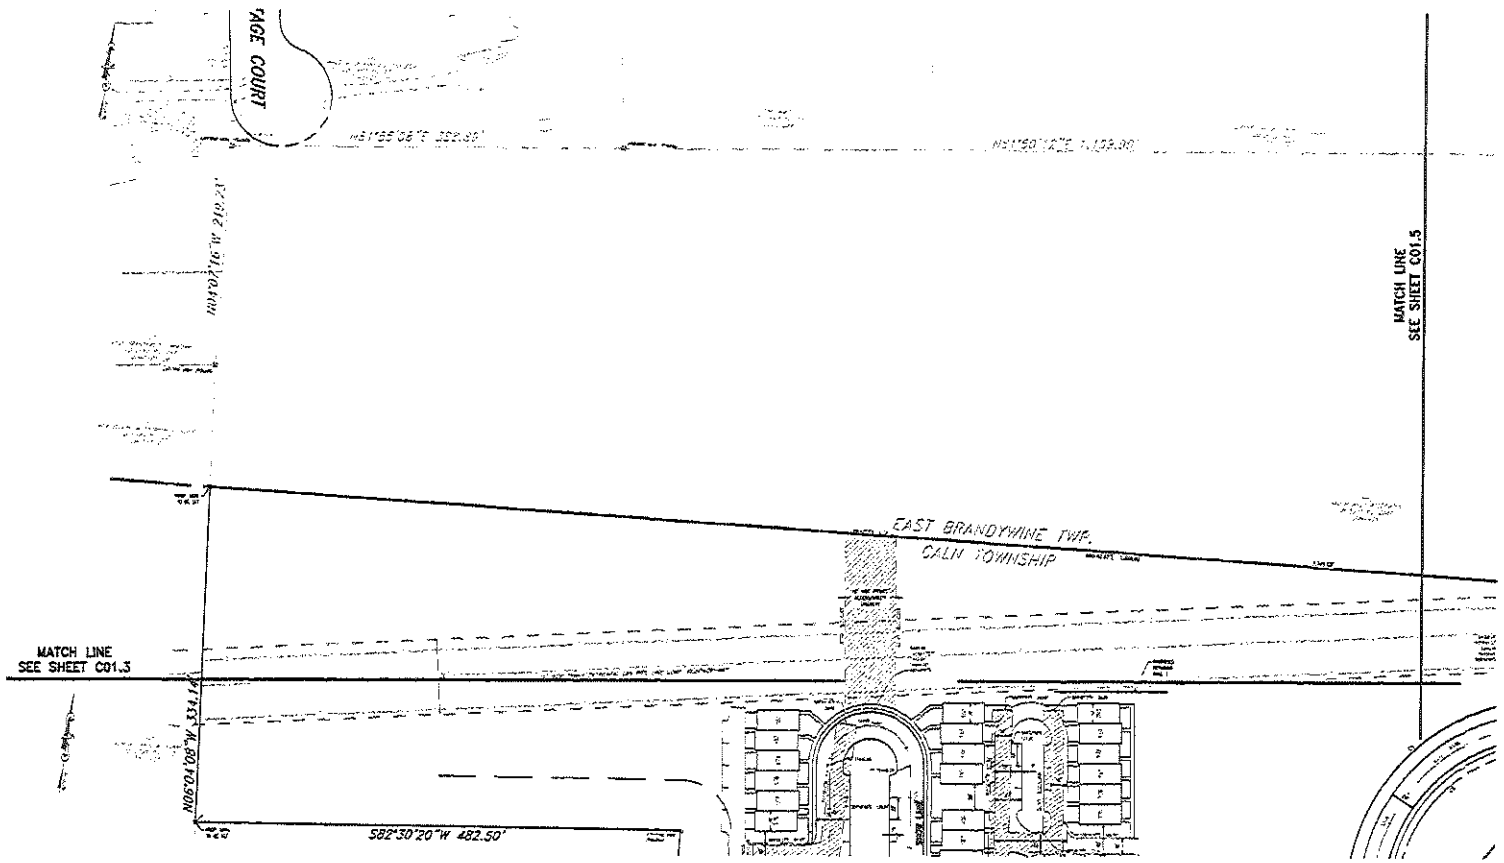

PLANNED RESIDENTIAL DEVELOPMENT PLAN

SCALE 1"=50'

GRAPHIC SCALE

KEY MAP

LEGEND

UPI # 39--2--1.1A D.B.10492 PAGE 1293

UPI # 39--2--1.1 D.B.10492 PAGE 1293

CALL BEFORE YOU DIG!
PENNSYLVANIA LAW REQUIRES THREE WORKING DAYS NOTICE FOR CONSTRUCTION PLANS AND TEN WORKING DAYS IN DESIGN STAGE--STOP CALL

Pennsylvania One Call System, Inc.

1-800-242-1776

ONE CALL NOTE
NO SCALE

ONE CALL CONTACTS

DLHowell
Civil Engineering & Land Planning

D.L. Howell & Associates, Inc.
1250 Wrights Lane
West Chester, PA 19380
Phone: (610) 918-9220
Fax: (610) 436-8003


FINAL PLANNED RESIDENTIAL DEVELOPMENT

PLANNED RESIDENTIAL DEVELOPMENT PLAN

located: ROUTE 322
CALN TOWNSHIP, CHESTER CO., PA

SCALE:	1"=50'
DRAWN BY:	DMC
CHECKED BY:	DJH
PROJECT NO.:	18428
DATE:	06/15/21
DRAWING NO.:	C01.4
SHEET	04 OF 55

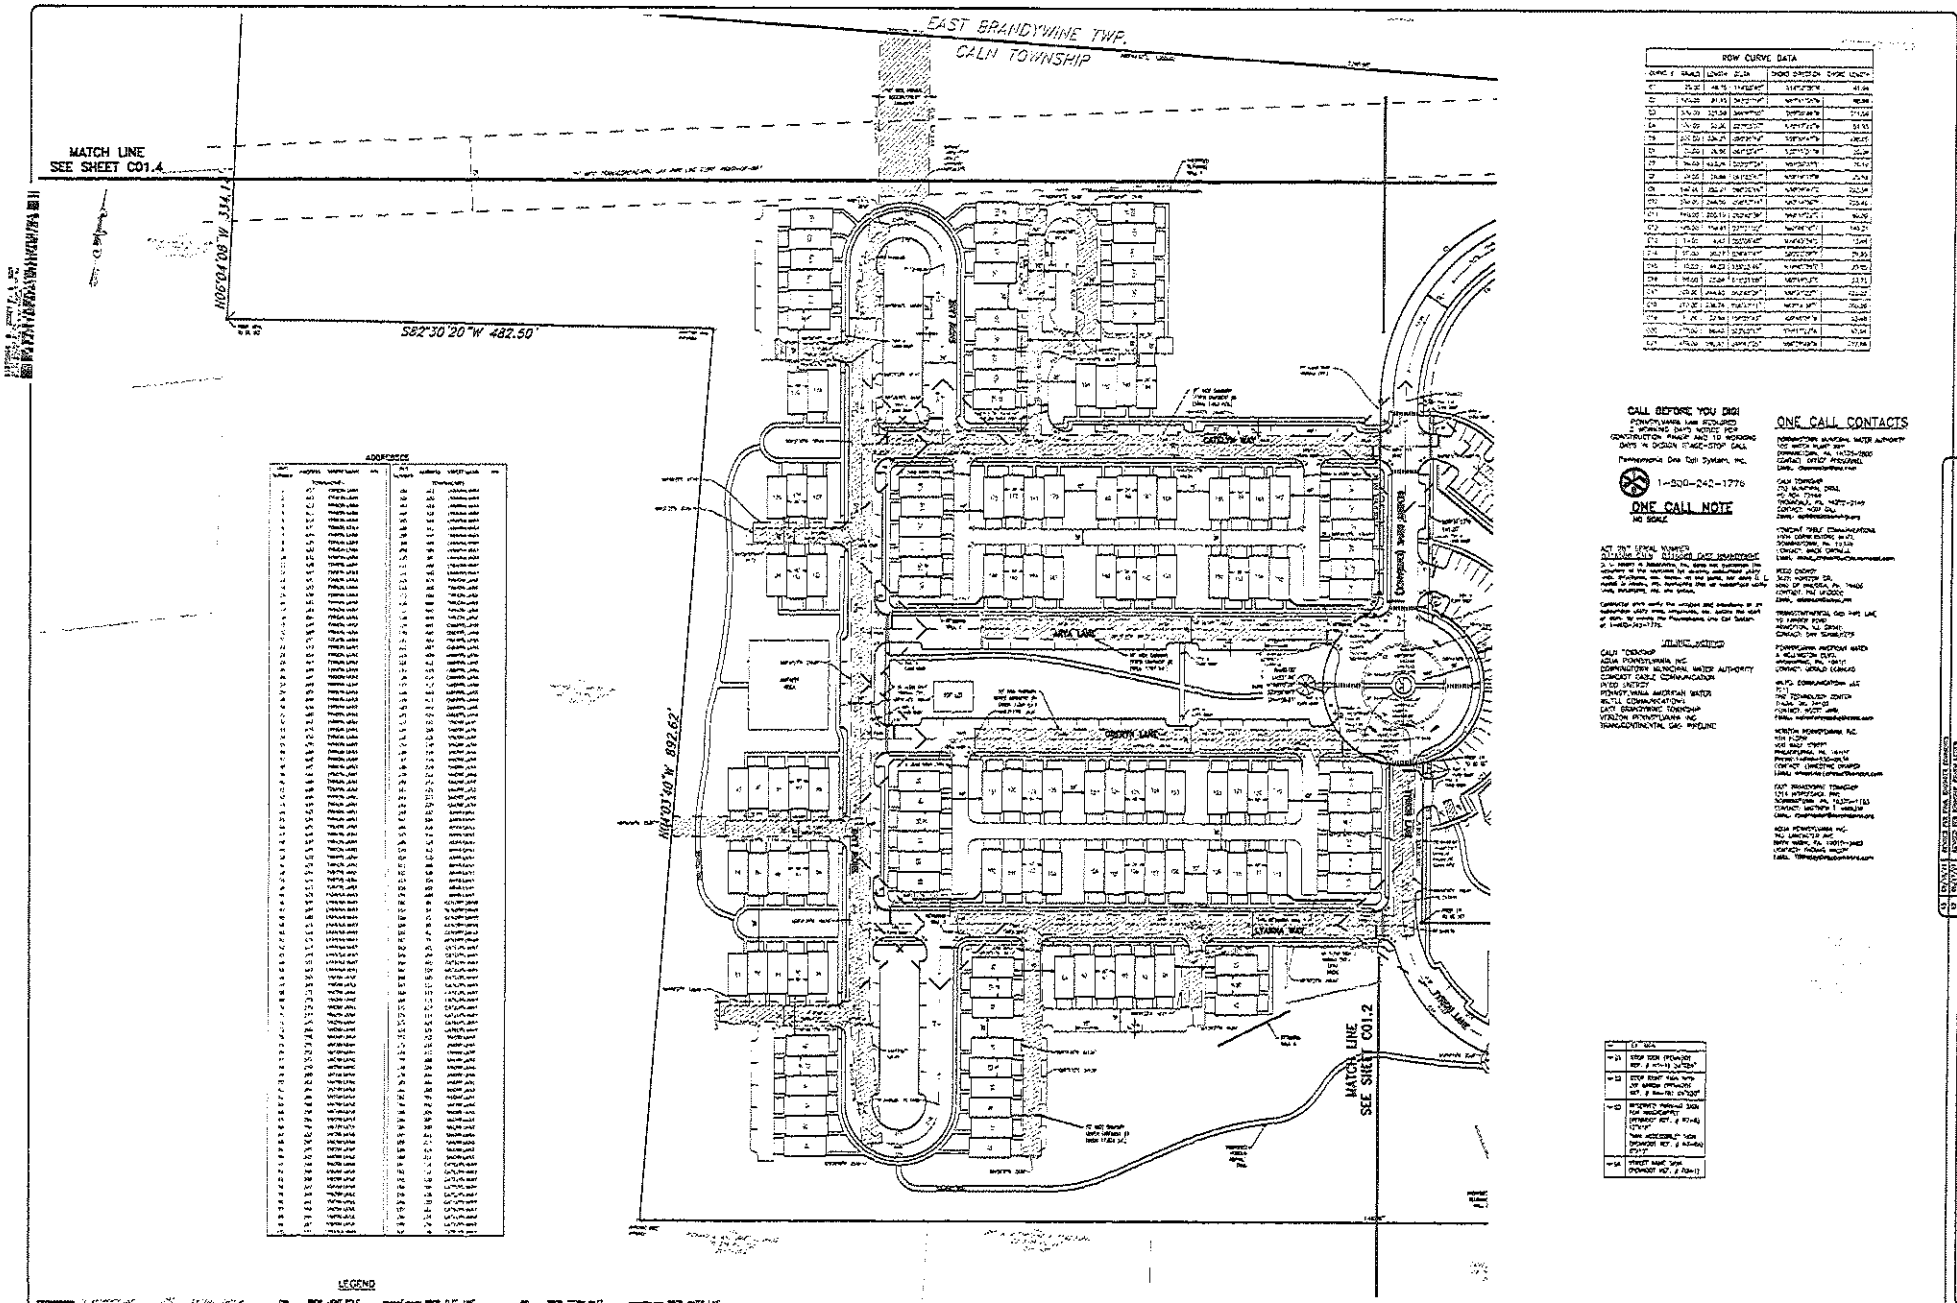

DLHowell
Civil Engineering & Land Planning

FINAL PLANNED RESIDENTIAL DEVELOPMENT

PLANNED RESIDENTIAL DEVELOPMENT PLAN

location: EAST SIDE OF ROUTE 322
CALN TOWNSHIP, CHESTER CO., PA.

date	08/04/2021
scale	1"=100'
drawn by	DMD
checked by	DLH
project no.	18428
file no.	18428 Site Revisions
submitted	08/04/21
drawing no.	C01.3
sheet	03 of 05


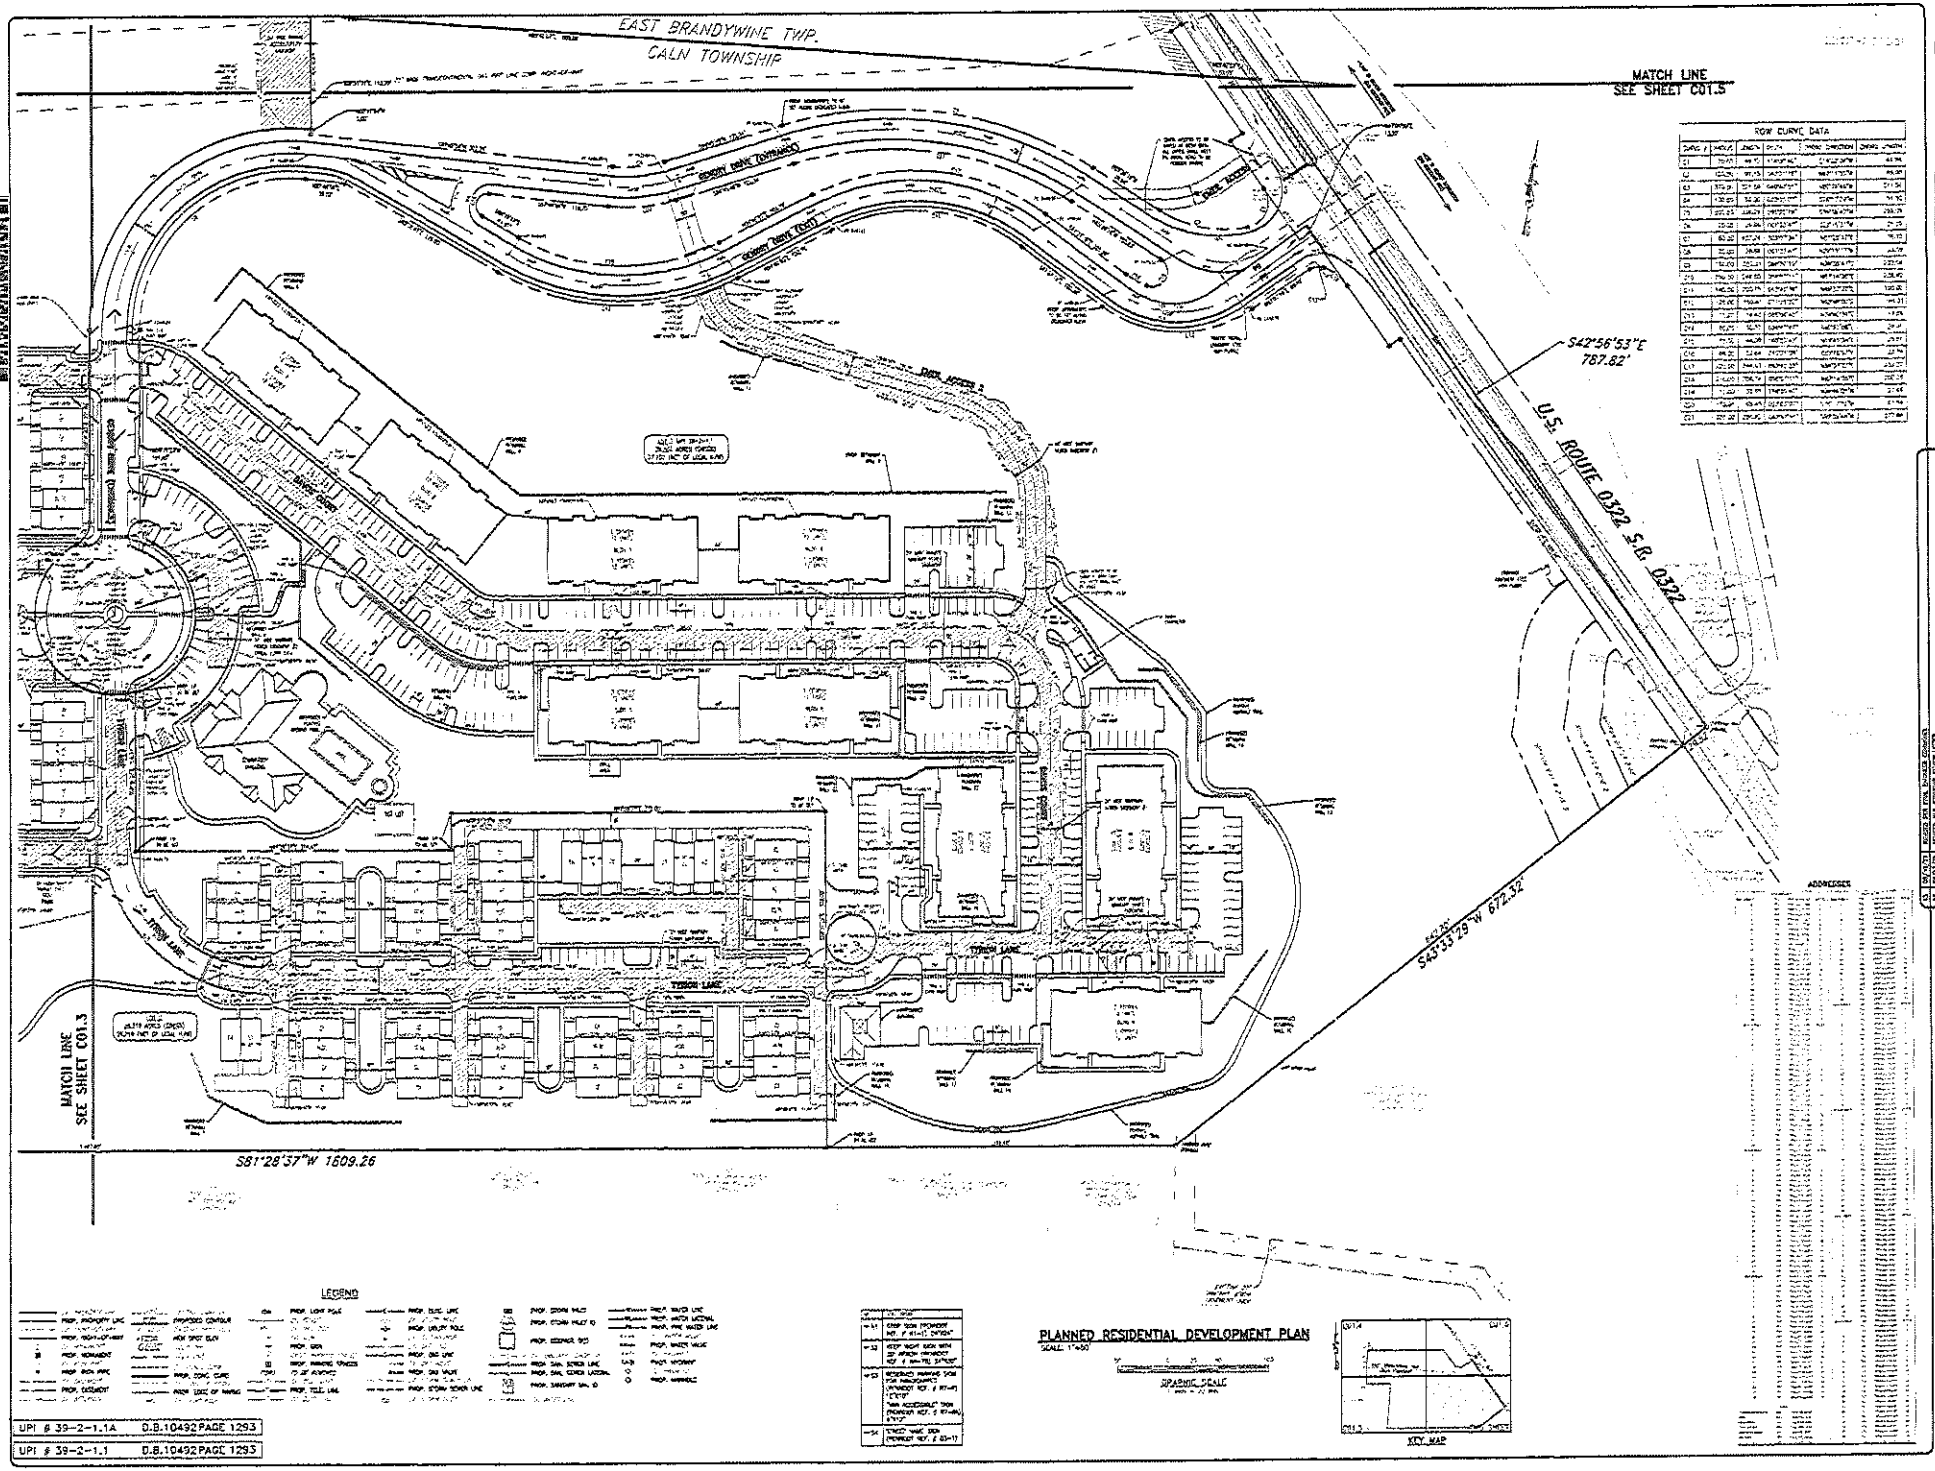

DLHowell
Civil Engineering & Land Planning

FINAL PLANNED RESIDENTIAL DEVELOPMENT
PLANNED RESIDENTIAL DEVELOPMENT PLAN
LOCATION: ROUTE 322
CALN TOWNSHIP, CHESTER CO., PA.


DRAWN BY: BH
CHECKED BY: DJH
PROJECT NO.: 1842B
ORIG. PLAN DATE: 08/19/21
SCALE: 1"=50'
SHEET NO.: C01.2